NorthCross Center

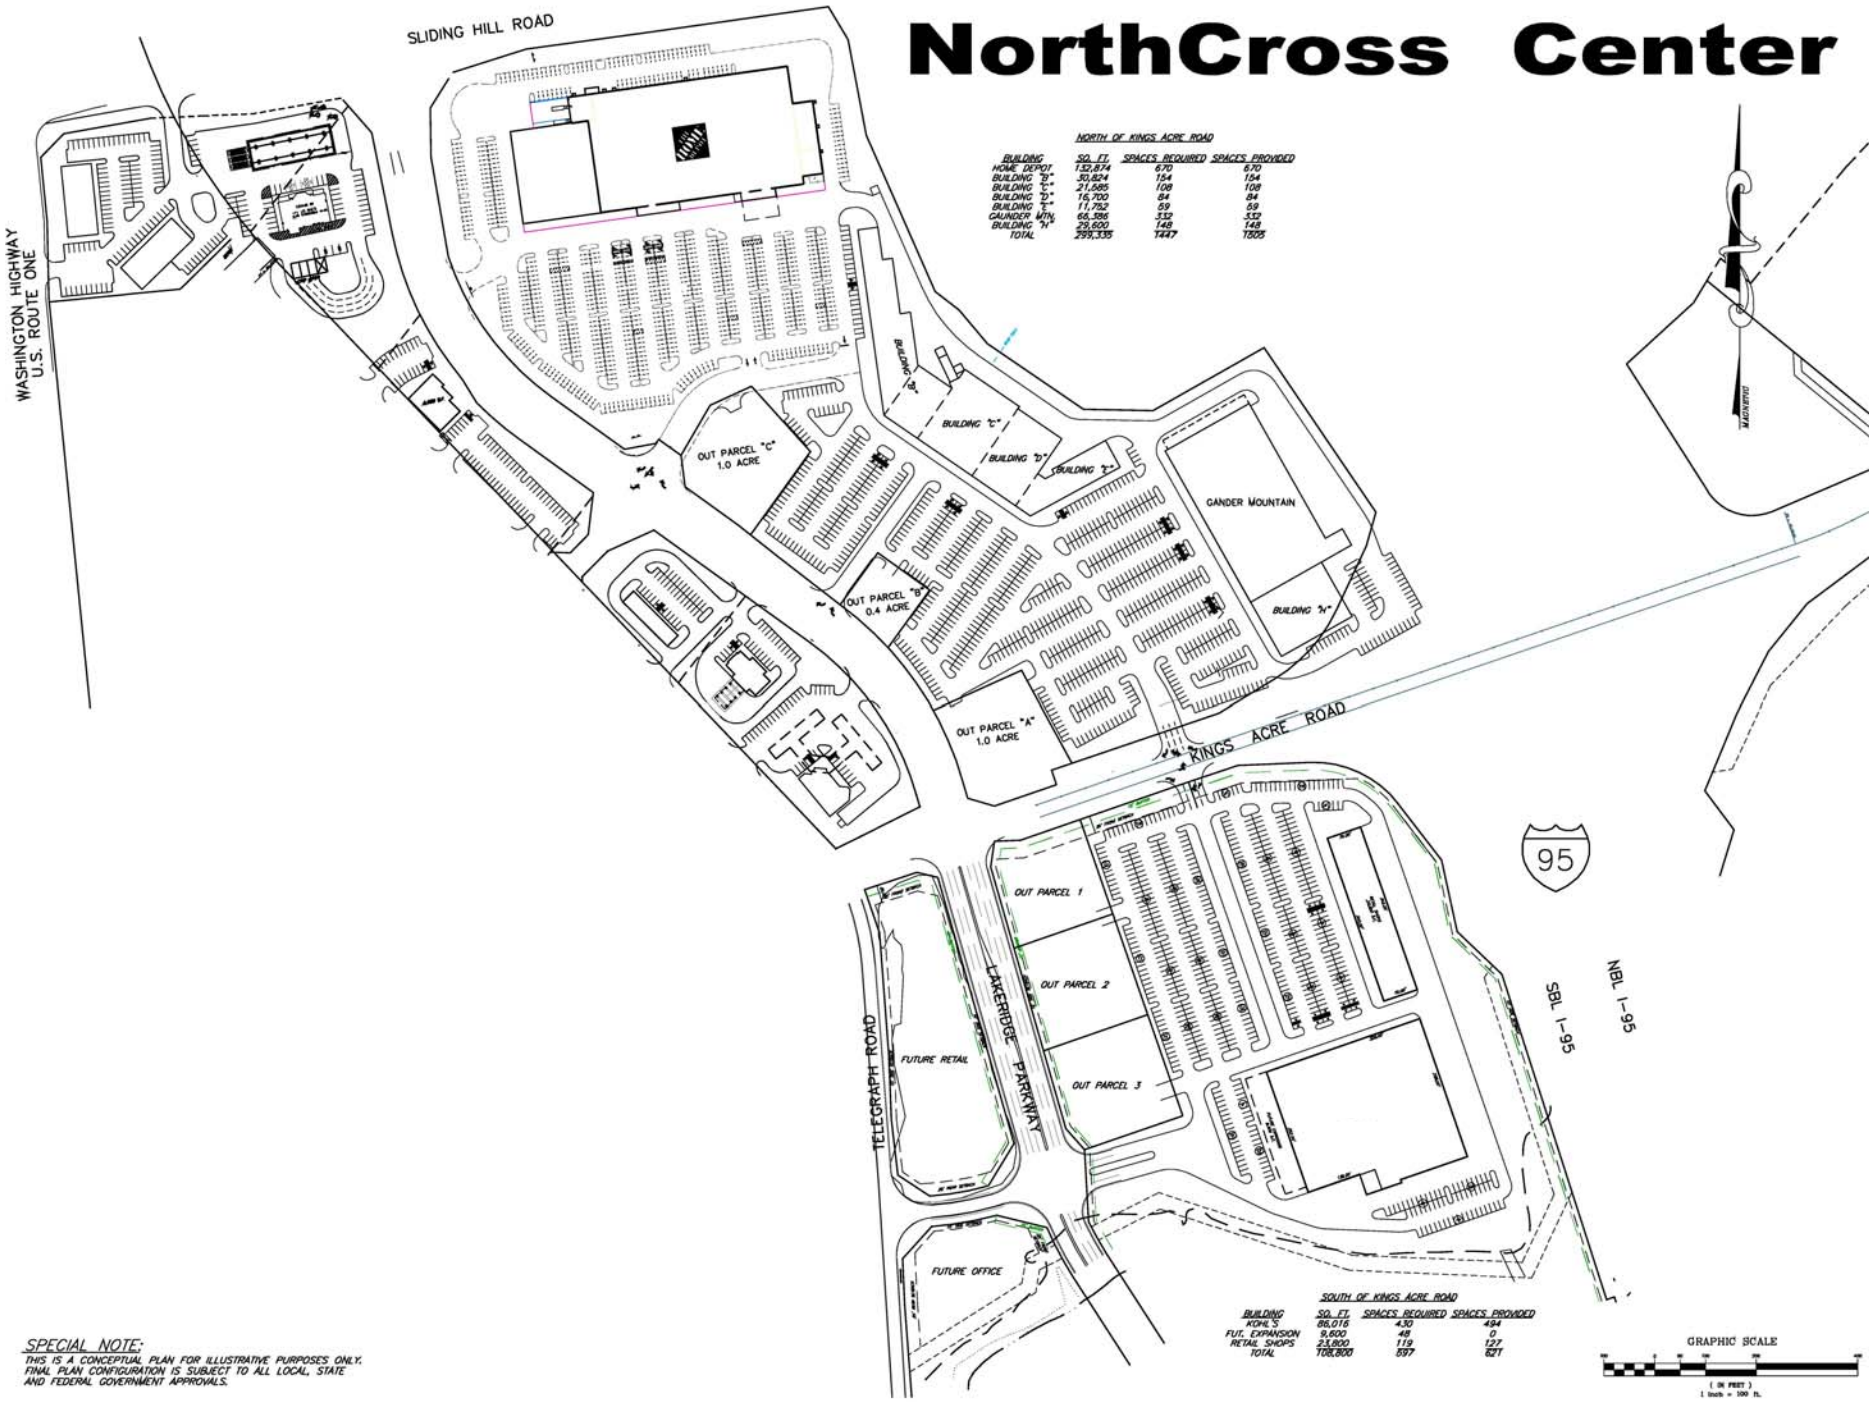

NORTH OF KINGS ACRE ROAD

BUILDING	SQ. FT.	SPACES REQUIRED	SPACES PROVIDED
HOME DEPOT	152,874	670	670
BUILDING "B"	30,824	154	154
BUILDING "C"	21,585	108	108
BUILDING "D"	16,700	84	84
BUILDING "E"	11,752	59	59
GAUNDER MTN.	66,396	332	332
BUILDING "H"	29,600	148	148
TOTAL	299,335	1447	1505

SOUTH OF KINGS ACRE ROAD

BUILDING	SQ. FT.	SPACES REQUIRED	SPACES PROVIDED
KOHL'S	86,016	430	494
FUT. EXPANSION	9,600	48	0
RETAIL SHOPS	23,800	119	127
TOTAL	109,800	597	621

SPECIAL NOTE:
THIS IS A CONCEPTUAL PLAN FOR ILLUSTRATIVE PURPOSES ONLY. FINAL PLAN CONFIGURATION IS SUBJECT TO ALL LOCAL, STATE AND FEDERAL GOVERNMENT APPROVALS.

CIVIL • HIGHWAY • DRAINAGE • SURVEYING • SITE PLANS • SUBDIVISIONS

JCE

JORDAN CONSULTING ENGINEERS, P.C.
2540 Professional Road Richmond, Virginia 23235
Telephone: (804) 272-7000 Fax: (804) 272-7088
E-Mail: jorce@jcce.com

NORTHCROSS CENTER
HANOVER COUNTY, VIRGINIA
SALES MAP

DATE: AUG. 31, 2006
SCALE: 1" = 100'
DESIGNED: JRJ
DRAWN: SBM
CHECKED: JRJ

JOB NO.: XXXX
SHEET 1 OF 1

REVISIONS: